
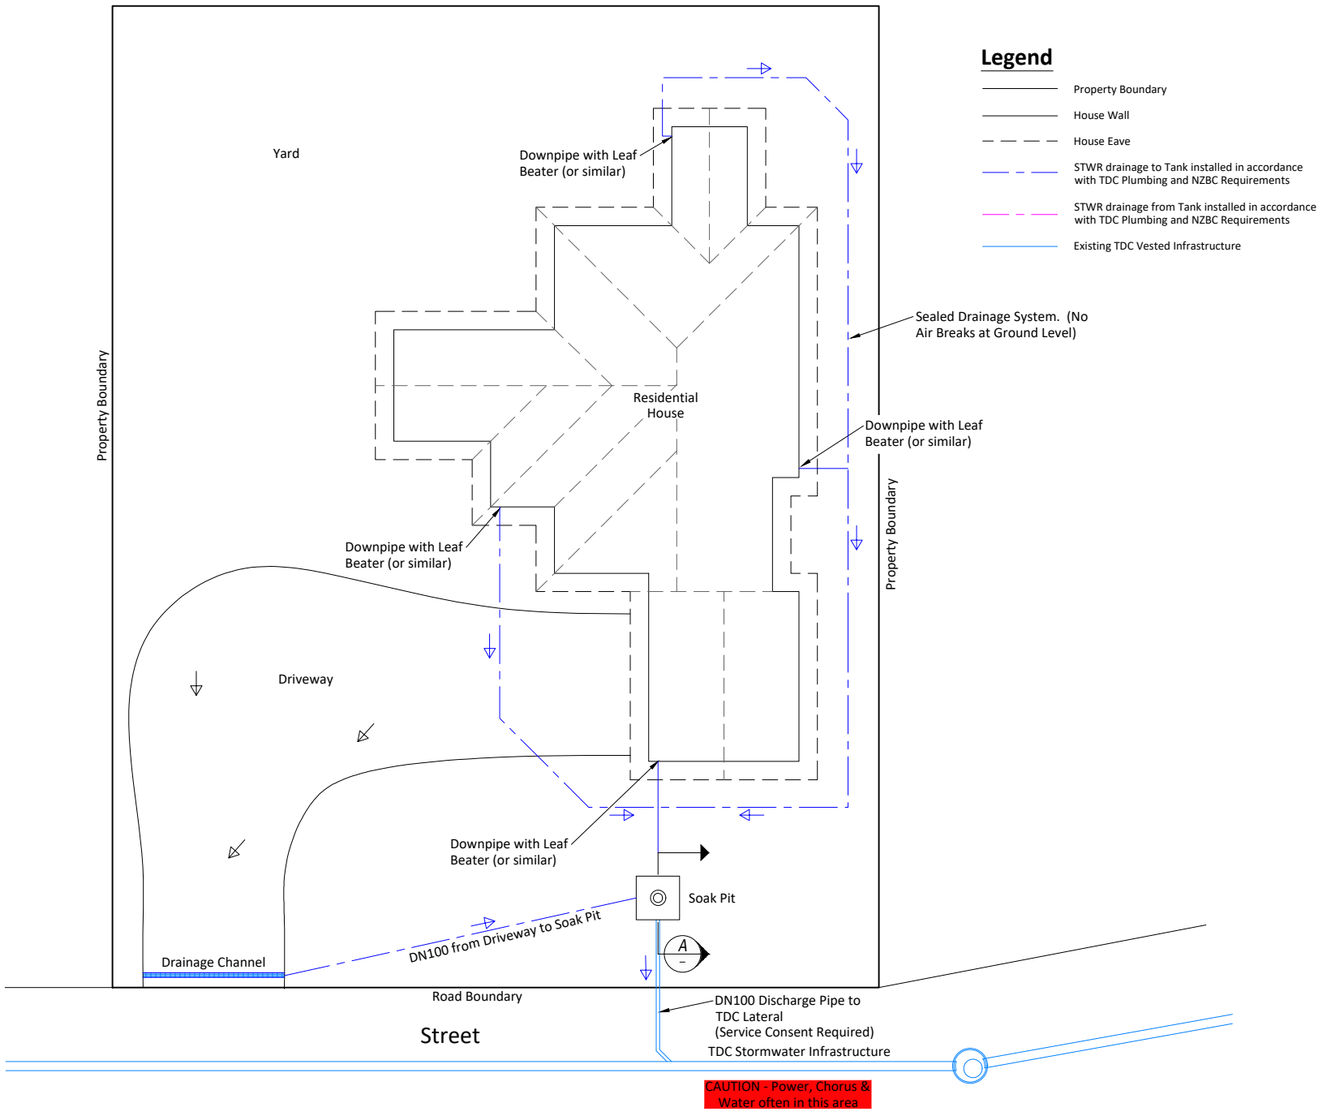



Legend

- Property Boundary
- House Wall
- House Eave
- STWR drainage to Tank installed in accordance with TDC Plumbing and NZBC Requirements
- STWR drainage from Tank installed in accordance with TDC Plumbing and NZBC Requirements
- Existing TDC Vested Infrastructure


EXAMPLE DRAINAGE SITE LAYOUT
Scale: 1:100 @ A1

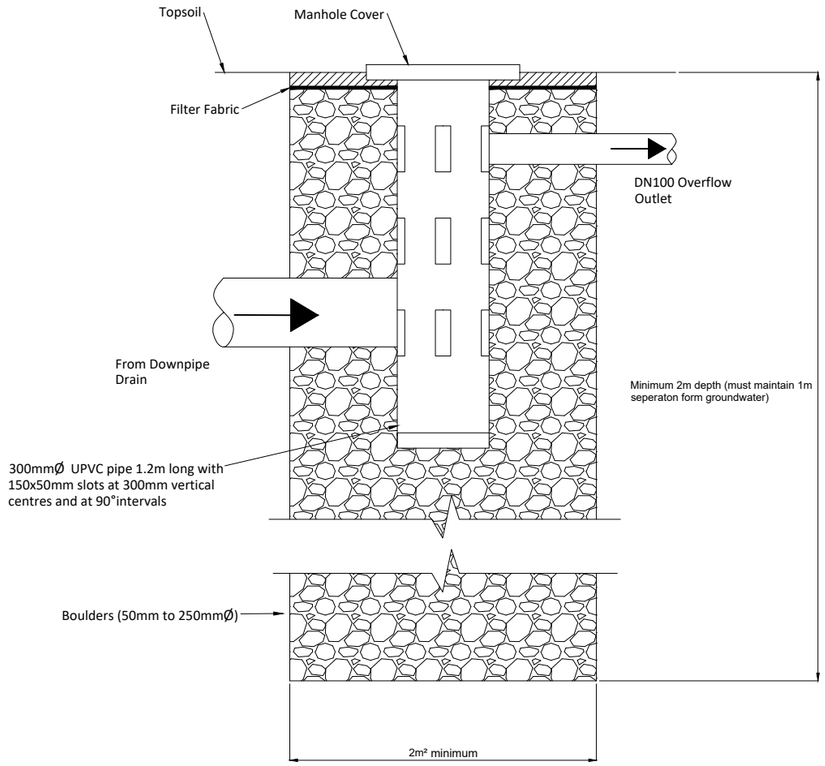

SECTION A
Scale: 1:10 @ A1

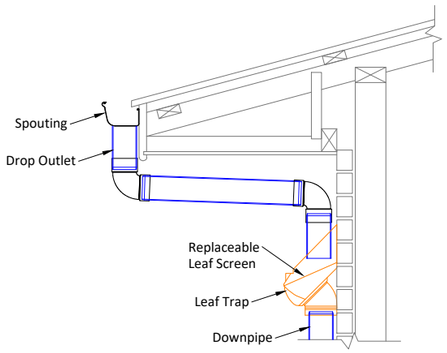

OPTION 1

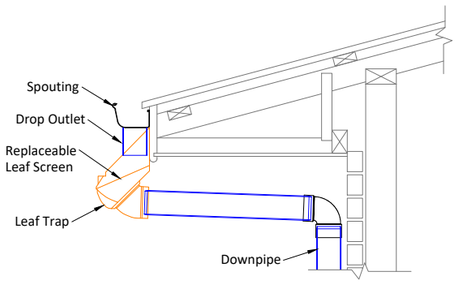

OPTION 2

TYPICAL LEAF TRAP INSTALLATION
Scale: 1:10 @ A1

No.	REVISION	BY	CHK	APP.	DATE
1	Final Draft	MT	KK	KK	16/4/26

SURVEY FILE: N: Standard Plan
DATA SOURCE:
LEVEL DATUM.....

	INITIAL	DATE
WATER		
DRAINAGE	KK	04/26
ROADING		
PARKS		
ELEC.PWR		
TELECOM		
PLANNING		

	NAME	DATE
SURVEYED		
DESIGNED	Mark Taylor	04/26
DESIGN CHECK	Kevin Kemp	04/26
DRAWN		
DRG CHECK	Kevin Kemp	04/26
APPROVED	Kevin Kemp	04/26

ORIGINAL SCALE (A1): AS SHOWN
REDUCED SCALE (A3):
PRODUCED BY: Timaru District Council
FOR: Drainage and Water

THIS DOCUMENT IS THE PROPERTY OF THE TIMARU DISTRICT COUNCIL. IT IS NOT TO BE REPRODUCED WITHOUT THE PERMISSION OF THE TIMARU DISTRICT COUNCIL

TIMARU DISTRICT COUNCIL
Te Kaunihera ā-Rohe o Te Tihi o Maru
TIMARU DISTRICT COUNCIL
2 King George Place
P.O. Box 522
Timaru 7940
Telephone: 03 687 7200
Website: www.timaru.govt.nz

PROJECT: DRAINAGE & WATER CODE OF PRACTICE STANDARD DETAILS

TITLE: URBAN SOAK PIT ACCEPTABLE SOLUTION 2.0

CONTRACT NUMBER:
DRAWING NUMBER: 7446
REVISION: A
SHEET: 1 OF: 1

Original Sheet Size A1 (841 x 594) CADFILE DOC#

DO NOT SCALE - IF IN DOUBT ASK