




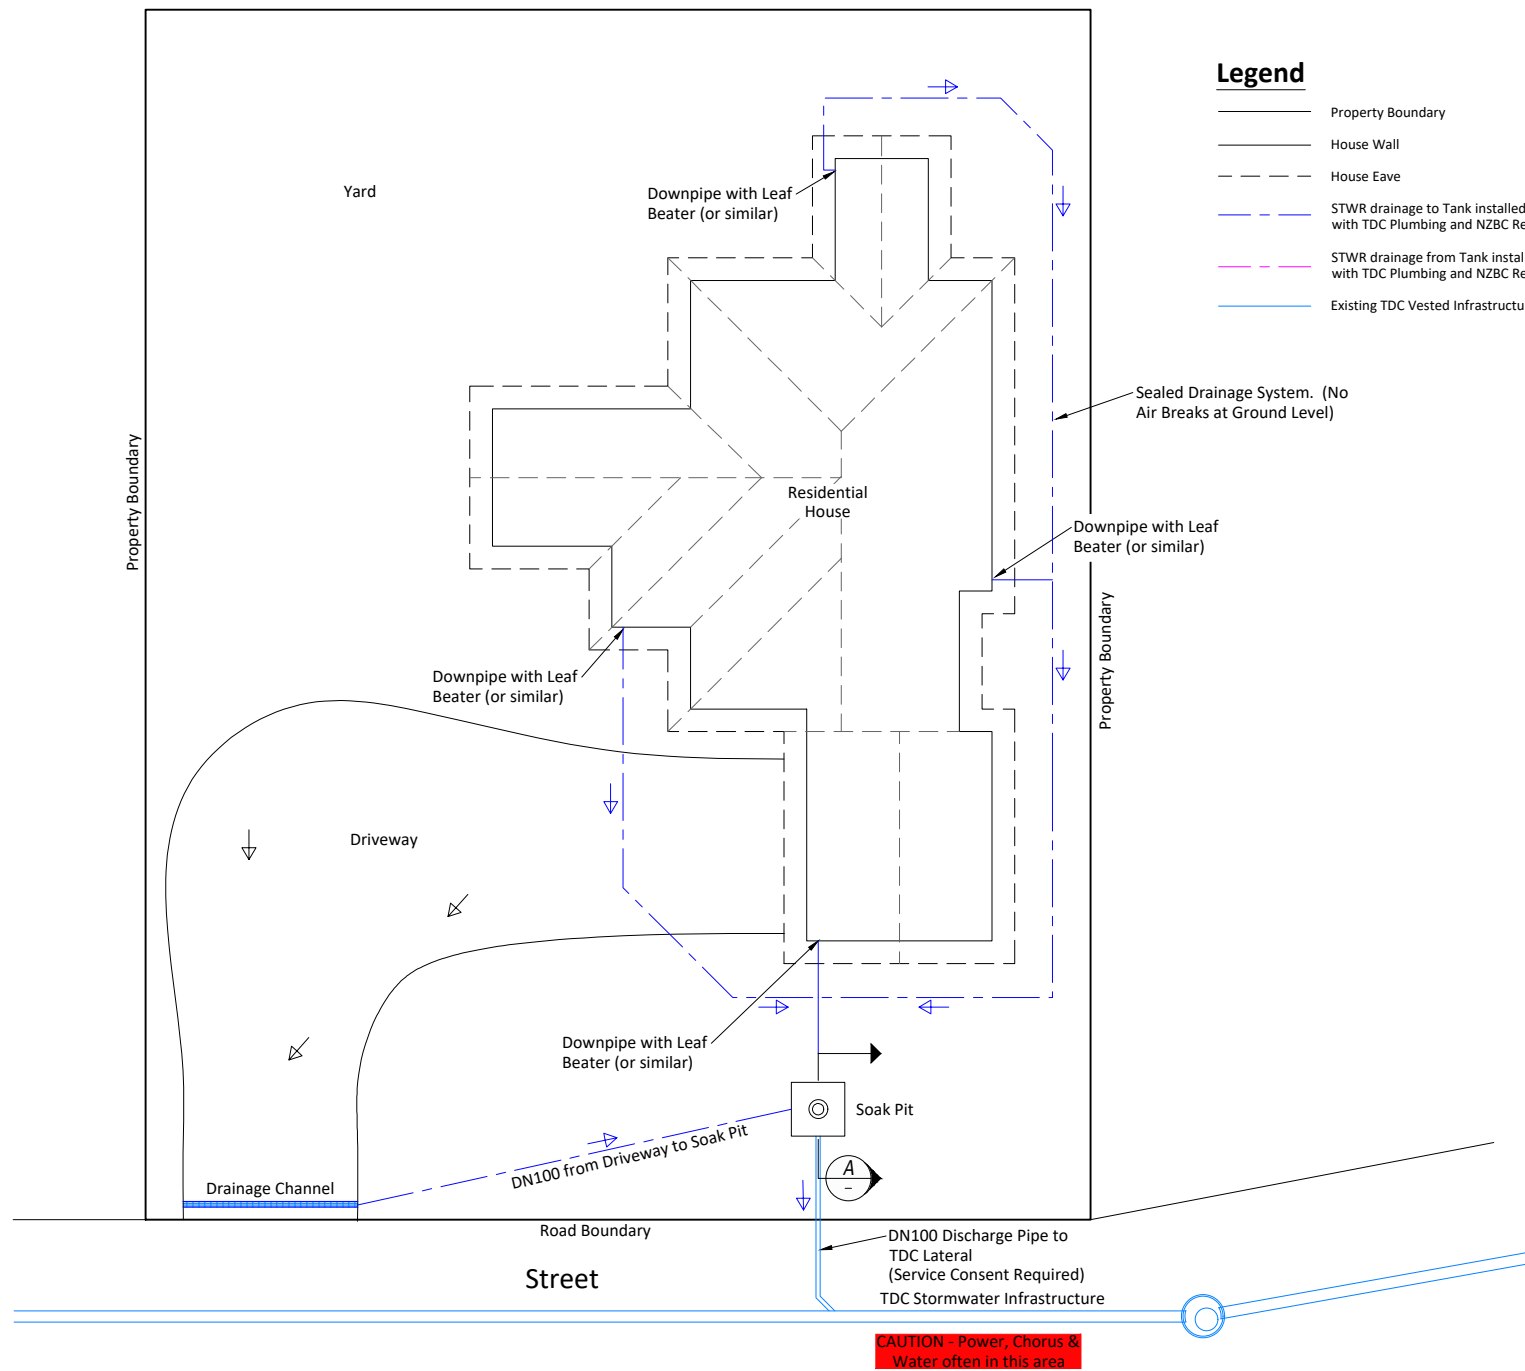

EXAMPLE DRAINAGE SITE LAYOUT
Scale: 1:100 @ A1

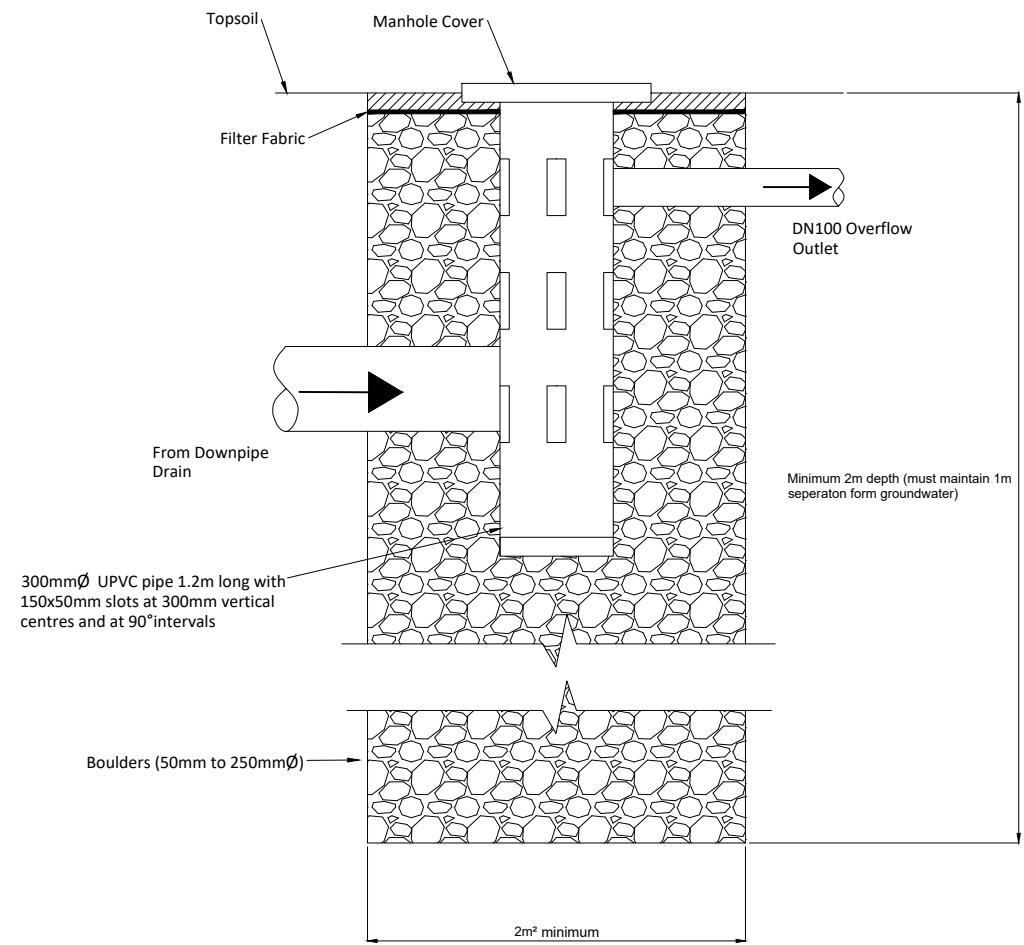

SECTION A
Scale: 1:10 @ A1

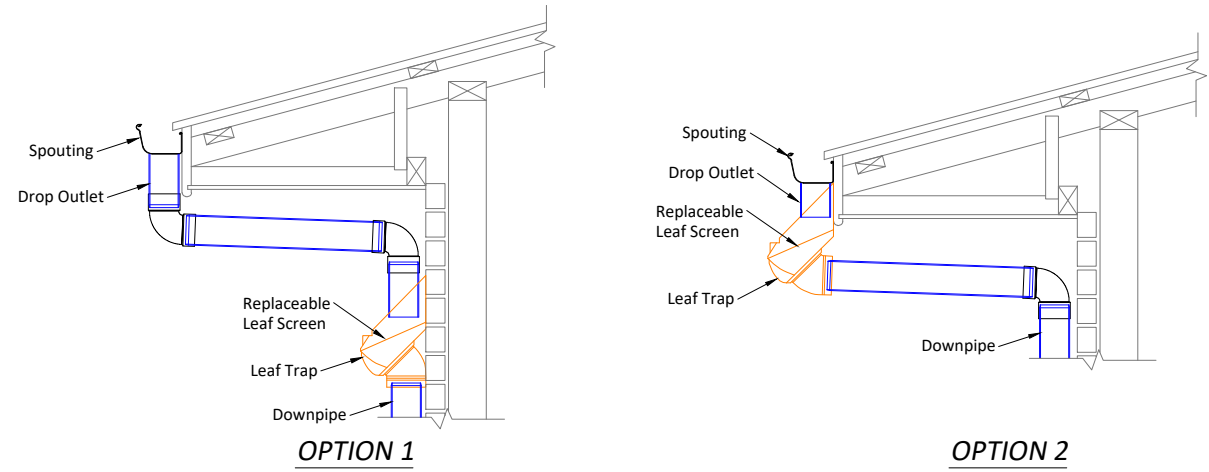

TYPICAL LEAF TRAP INSTALLATION
Scale: 1:10 @ A1