


Issue	Date	Reason	Approved
A	06-25	For Discussion	GPM
B	08-25	For Consent	GPM
C	09-25	Update allotment and staging boundary	GPM



- Notes:
- All dimensions in metres unless shown otherwise;
 -

Key


- Existing ground major contour at 5.0m
- Existing ground minor contour at 1.0m
- Proposed berm area
- Proposed sealed road area
- Proposed extra earthwork area
- Proposed stormwater attenuation basin area
- Proposed stormwater main
- Stage 1 boundary
- Stage 2 boundary

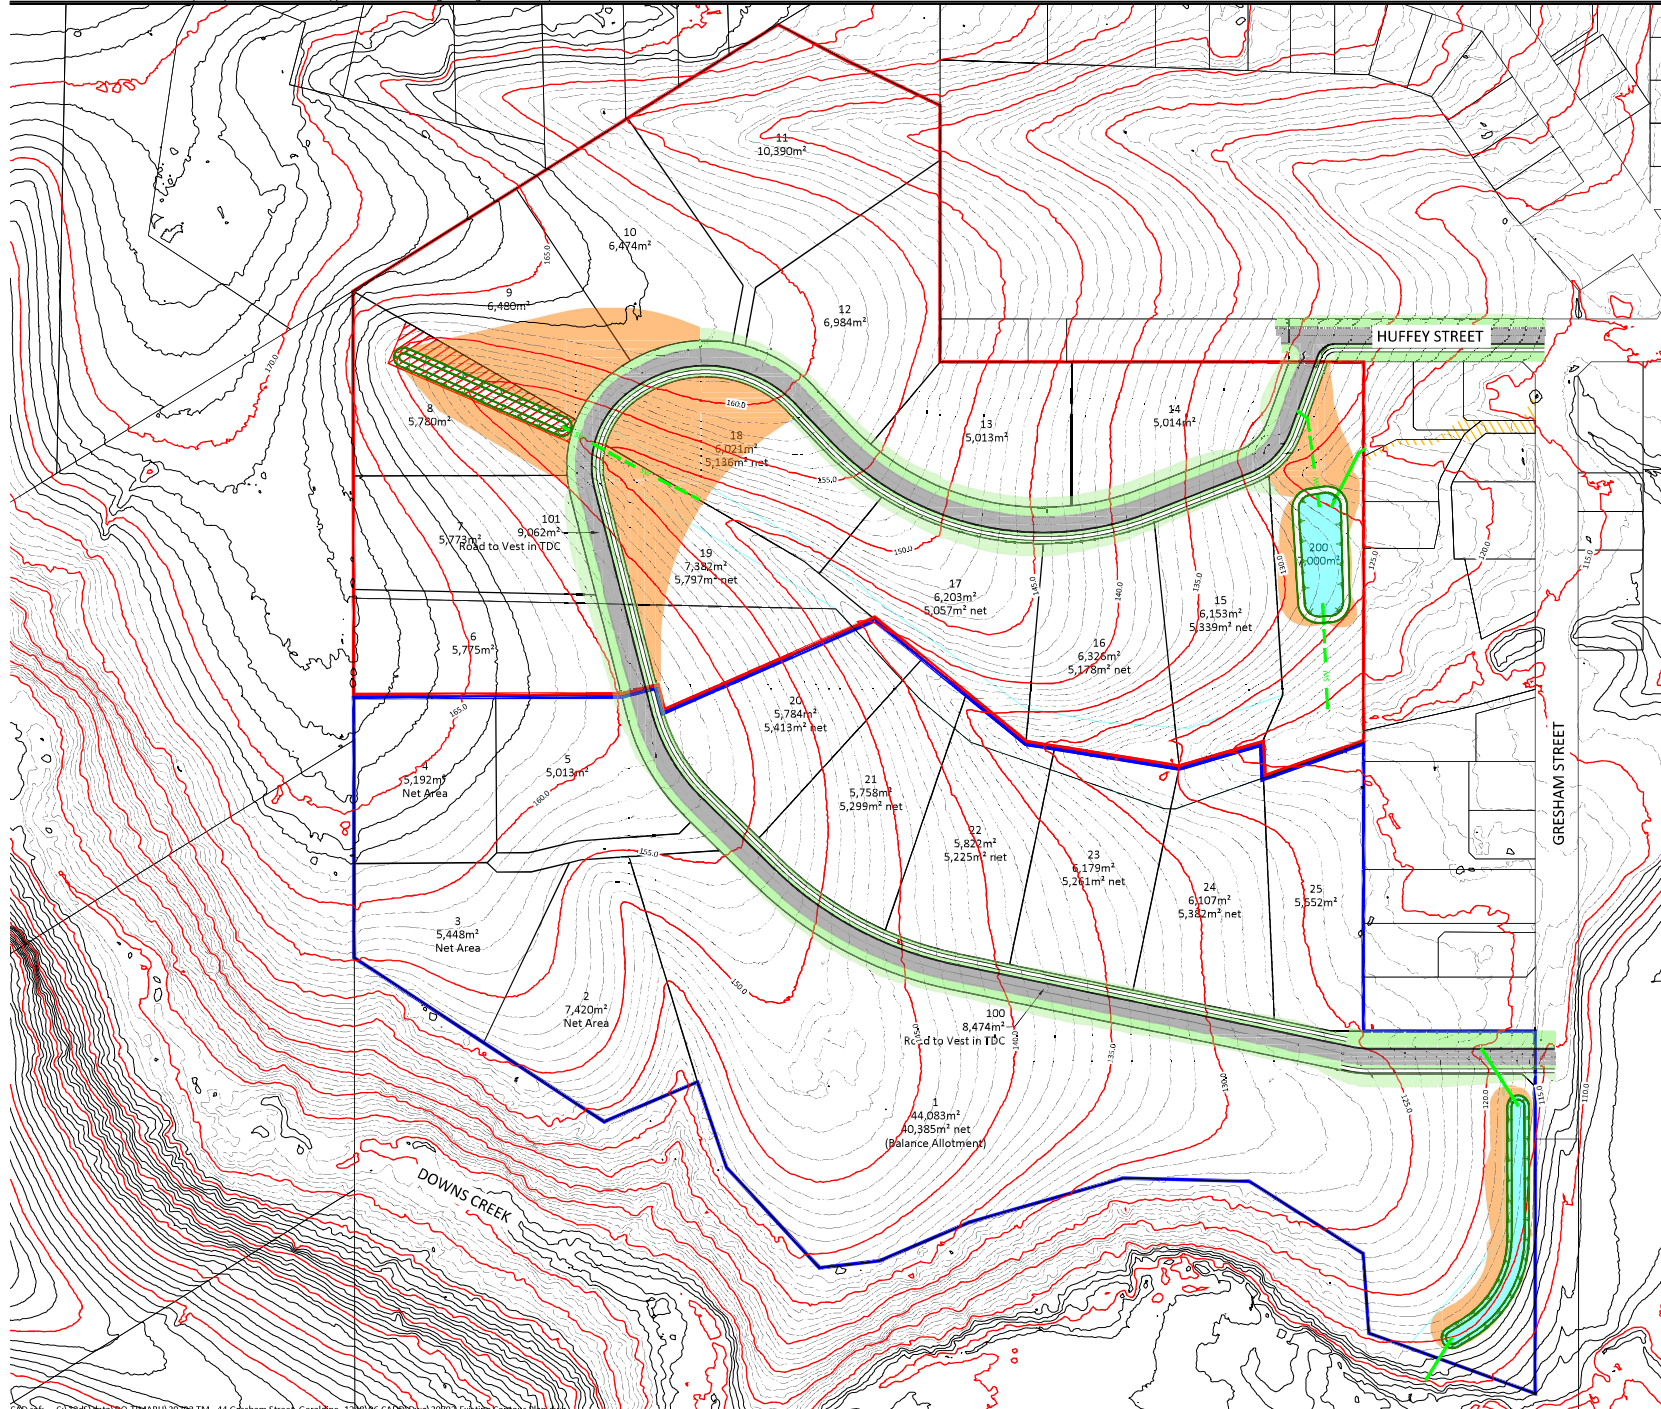

Issue	Date	Reason	Approved
A	06-25	For Discussion	GPM
B	08-25	For Consent	GPM
C	09-25	Update allotment and staging boundary	GPM

- Notes:
- All dimensions in metres unless shown otherwise;
 -

Key	
	Proposed ground major contour at 5.0m
	Proposed ground minor contour at 1.0m
	Proposed berm area
	Proposed sealed road area
	Proposed extra earthwork area
	Proposed stormwater attenuation basin area
	Stage 1 boundary
	Stage 2 boundary


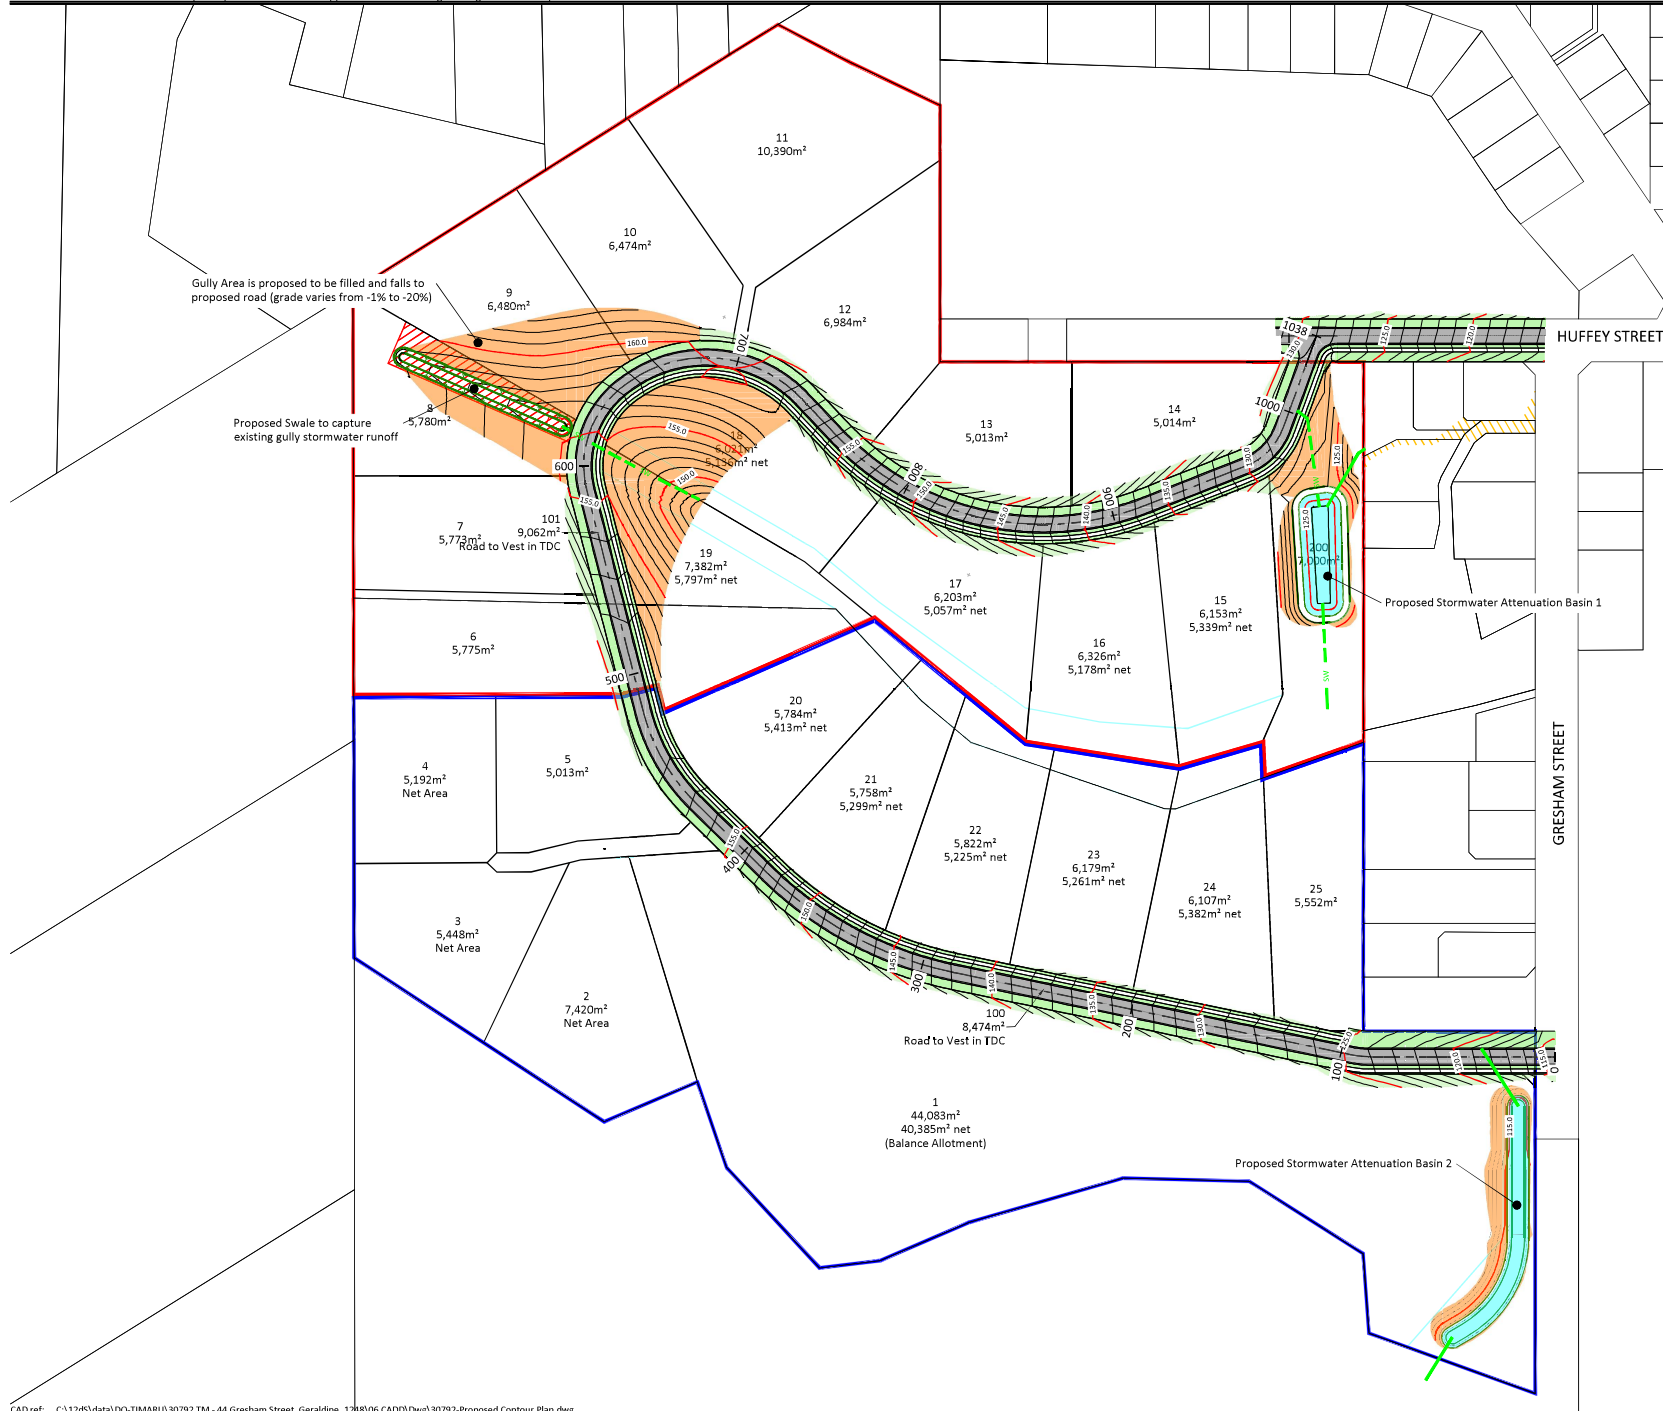


FOR CONSENT
NOT FOR CONSTRUCTION

CADref: C:\12d3\data\DO-TIMARU\30792 TM - 44 Gresham Street, Geraldine\1208\06 CAD\DWG\30792-Proposed Contour Plan.dwg

Notes:


- All dimensions in metres unless shown otherwise;
-

  


CAD ref: C:\12dS\data\DO-TIMARU\30792 TM - 44 Gresham Street, Geraldine 1248\06 CADD\Draw\30792-Road Long Section.dwg

- Notes:
- All dimensions in metres unless shown otherwise;
 -

Issue	Date	Reason	Approved
A	06-25	For Discussion	GPM
B	08-25	For Consent	GPM
C	09-25	Cross Section Update	GPM

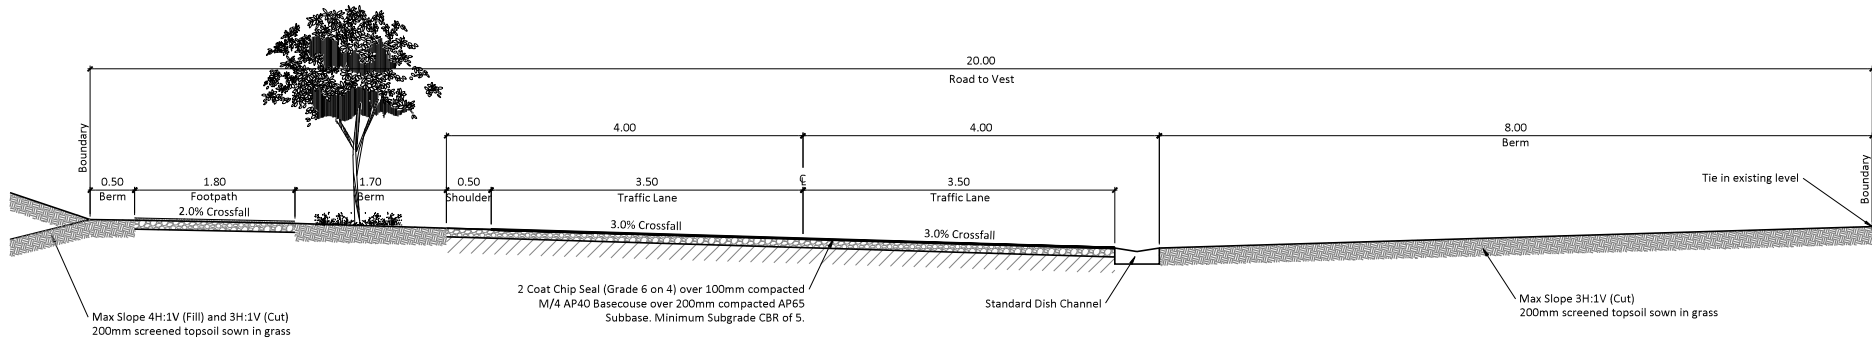

TYPICAL ROAD CROSS SECTION DETAILS - CH0 TO CH100
Scale 1:60

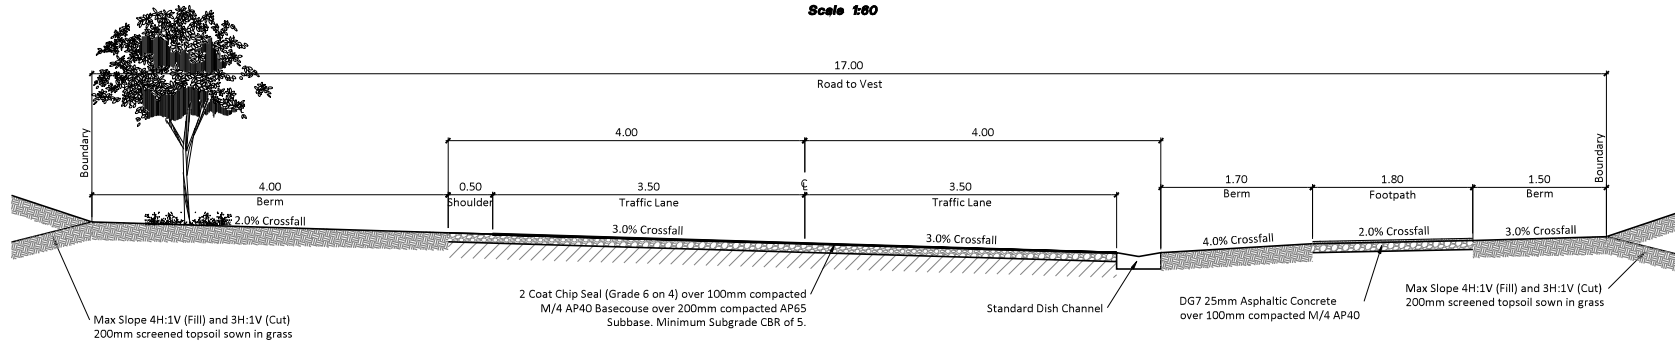











TYPICAL ROAD CROSS SECTION DETAILS - CH100 TO END
Scale 1:60

FOR CONSENT
NOT FOR CONSTRUCTION

CAD ref: C:\12d\3\data\DO-TIMARU\30792 TM - 44 Gresham Street, Geraldine - 1248\06 CAD\Draw\30792-Road Long Section.dwg

Issue	Date	Reason	Approved
A	06-25	For Discussion	GPM
B	08-25	For Consent	GPM
C	09-25	Cross Section Update	GPM

- Notes:
- All dimensions in metres unless shown otherwise;
 -

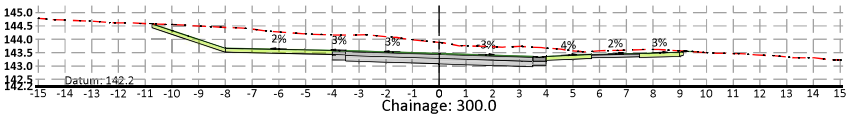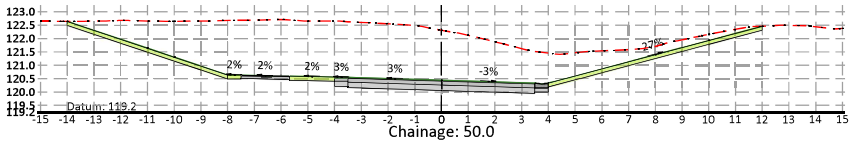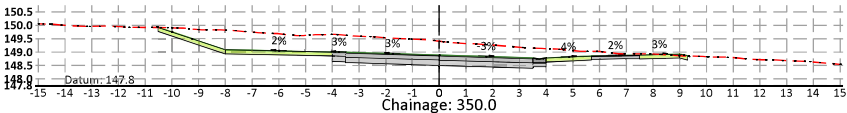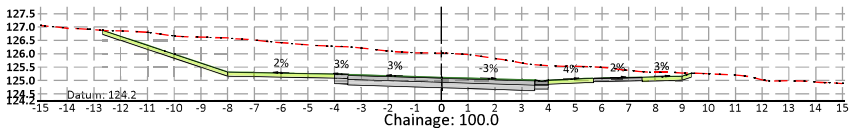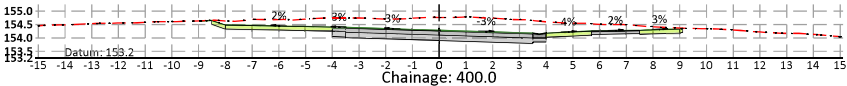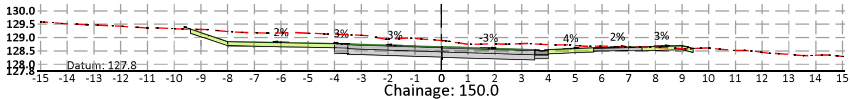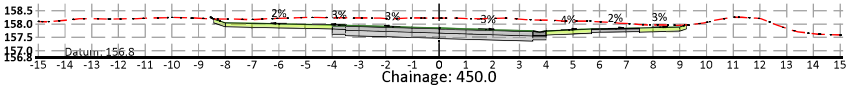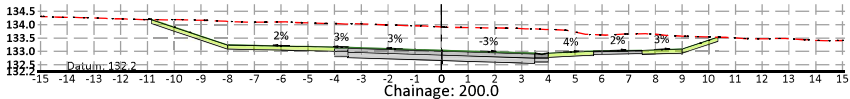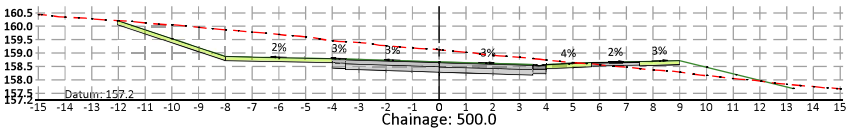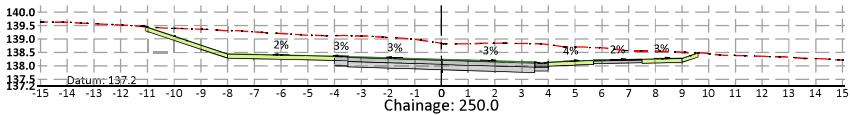

FOR CONSENT
NOT FOR CONSTRUCTION

CAD ref: C:\2d\3\data\DO-TIMARU\30792 TM - 44 Gresham Street, Geraldine - 1248\06 CAD\DWG\30792-Road Long Section.dwg



Davis Ogilvie (Aoraki) & Partners Ltd
Engineers - Surveyors - Planners
12 The Terrace, Timaru 7940
P.O. Box 359 Timaru, NZ
Ph. 03 688 8350 / 0800 888 350
Also - Nelson, Christchurch, Greymouth











YEDO INVESTMENT LIMITED
44 GRESHAM STREET, GERALDINE

PRELIMINARY ENGINEERING DESIGN
ROAD CROSS SECTION

Design	Drawn	QA Check	DWG	Issue
RL	RL	GPM	XS01	C
Scale @ A3	Date	File		
1:200	09-25	30792		

Issue	Date	Reason	Approved
A	06-25	For Discussion	GPM
B	08-25	For Consent	GPM
C	09-25	Cross Section Update	GPM

- Notes:
- All dimensions in metres unless shown otherwise;

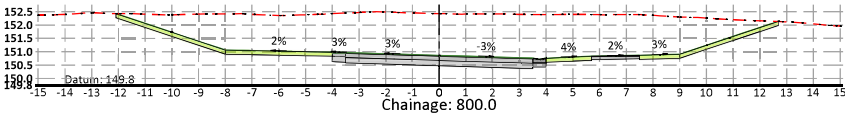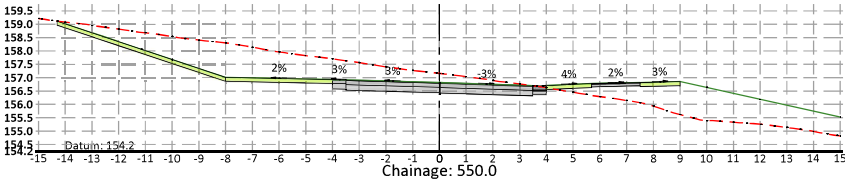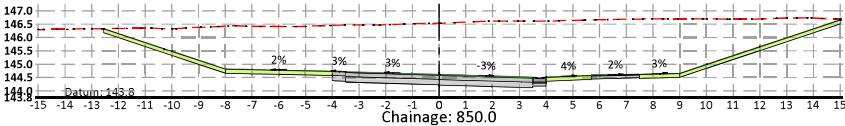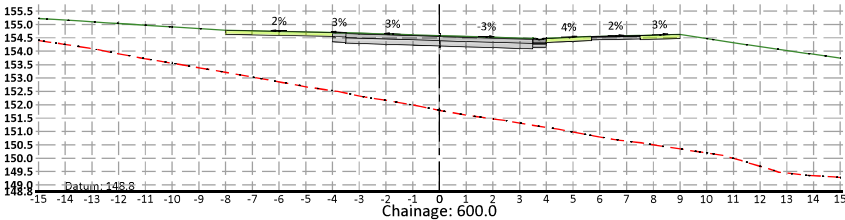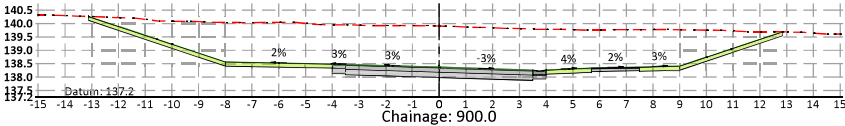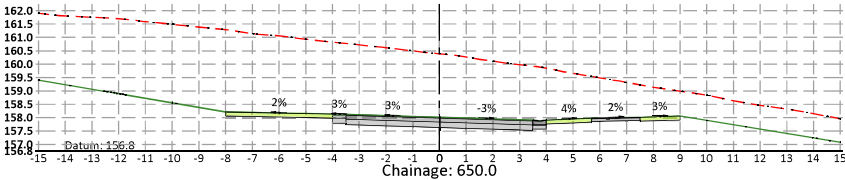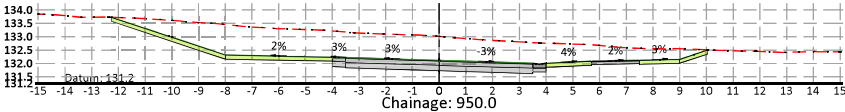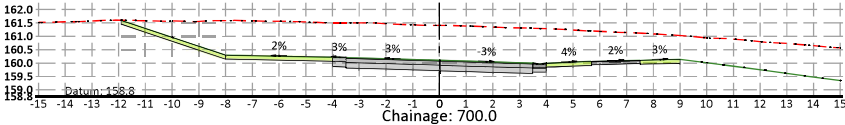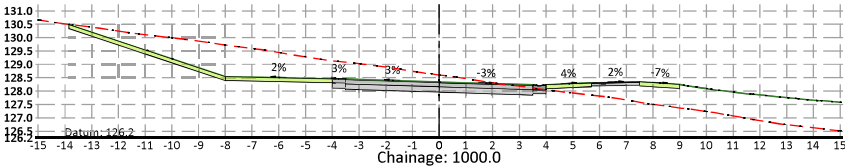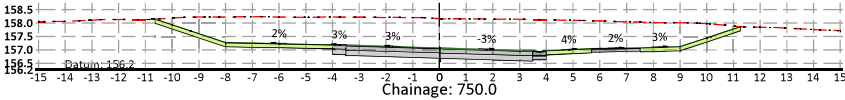


FOR CONSENT
NOT FOR CONSTRUCTION

CADref: C:\2d\3\data\DO-TIMARU\30792 TM - 44 Gresham Street, Geraldine - 1248\06 CAD\Draw\30792-Road Long Section.dwg








ATTENUATION BASIN 1 PLAN VIEW
Scale 1:1000

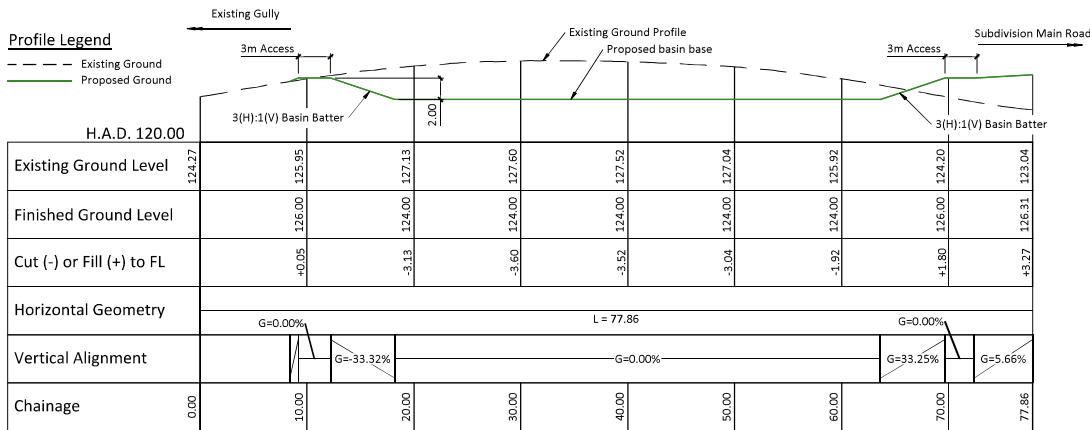

Longsection: Attenuation Basin 1


Scale: Horizontal 1:500; Vertical 1:500 @ A3

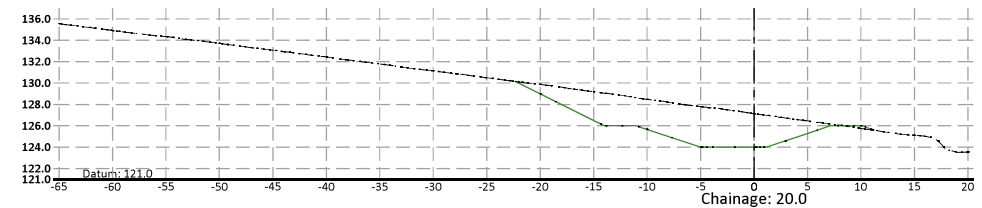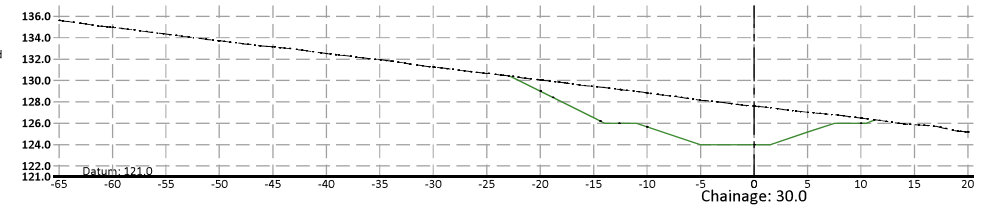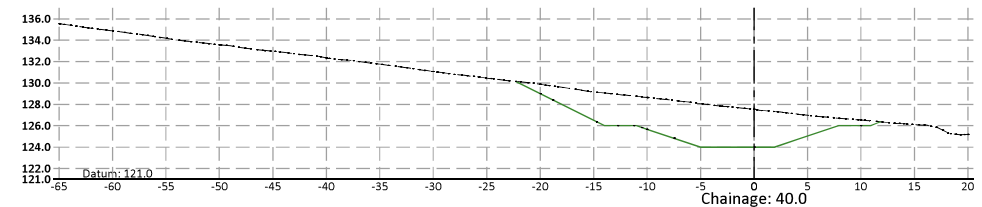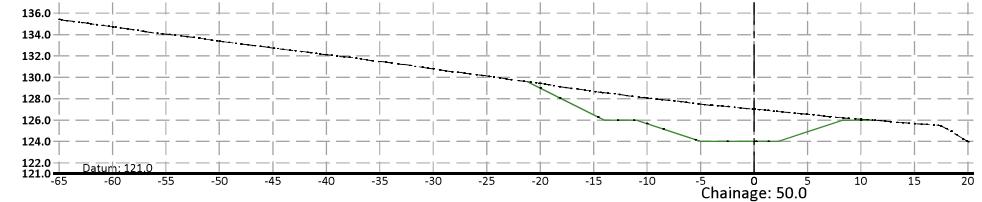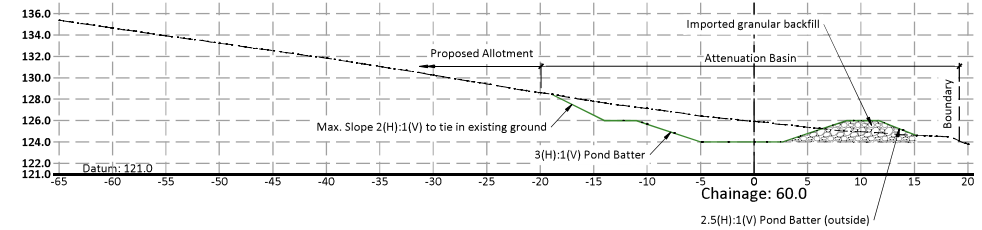







ATTENUATION BASIN 1 CROSS SECTION
Scale 1:500

FOR CONSENT
NOT FOR CONSTRUCTION


CAD ref: C:\1240\data\DO-TIMARU\30792 TM - 44 Gresham Street, Geraldine - 1248\06 CAD\DWG\30792-Stormwater Basin.dwg

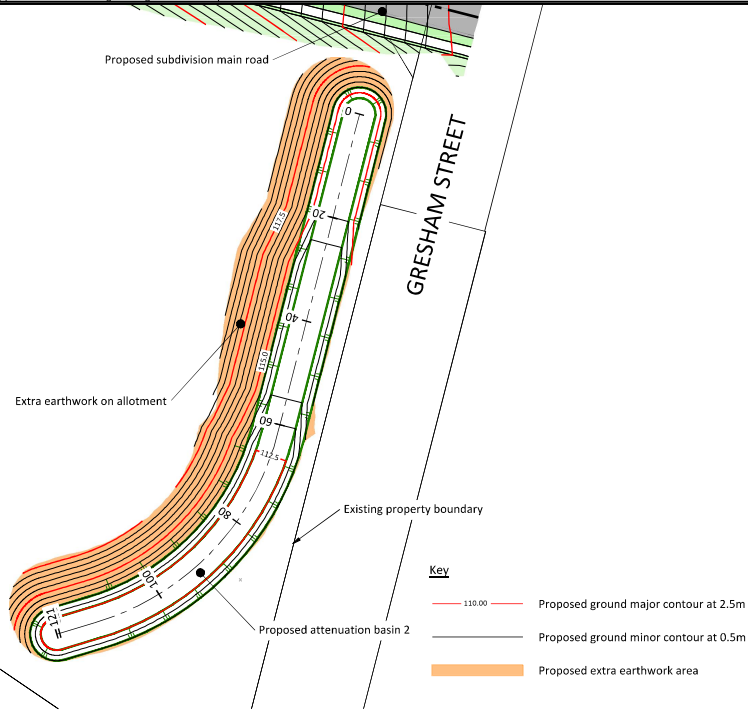

ATTENUATION BASIN 2 PLAN VIEW
Scale 1:1000

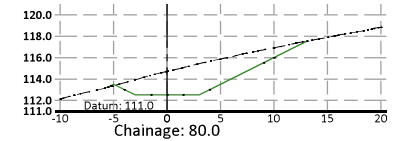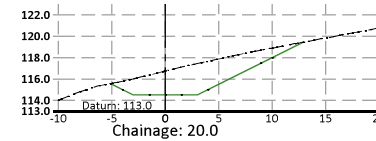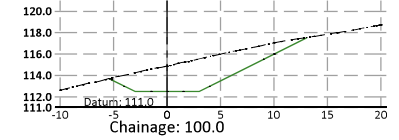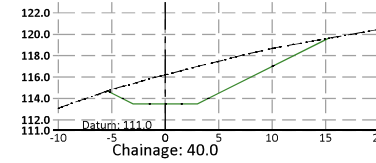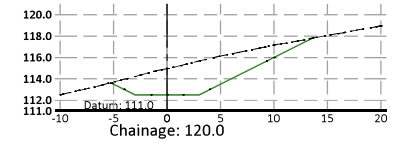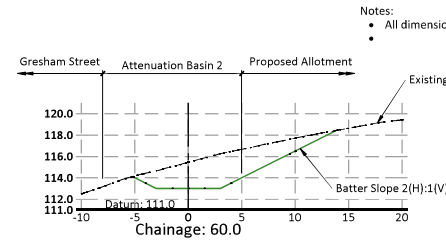

ATTENUATION BASIN 2 CROSS SECTION
Scale 1:500

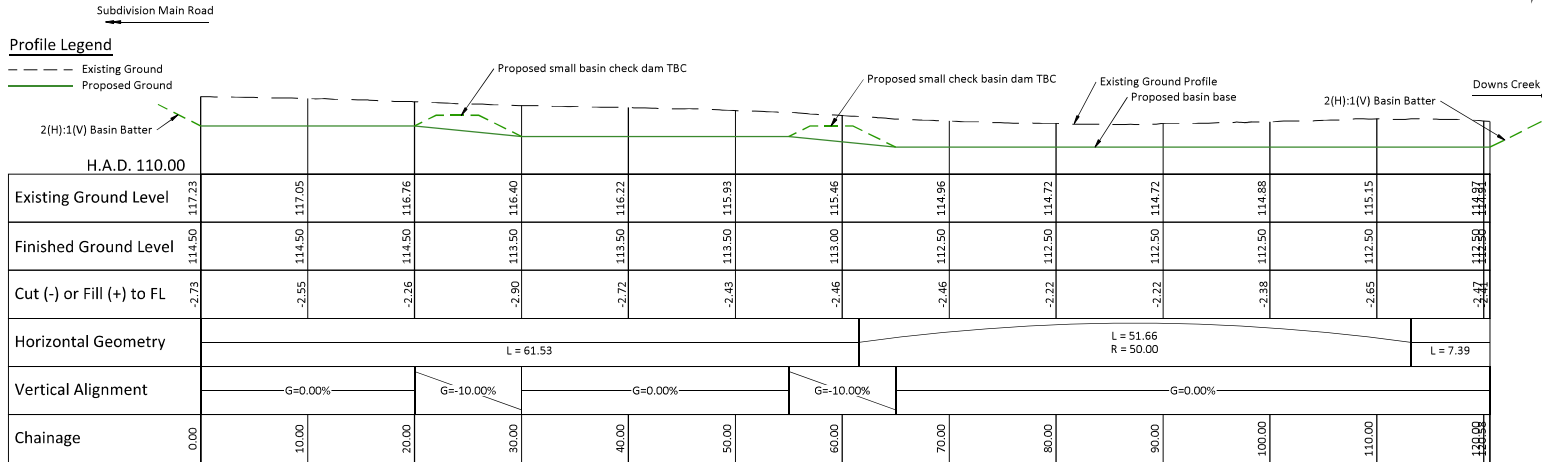


Longsection: Attenuation Basin 2


Scale: Horizontal 1:500; Vertical 1:500 @ A3

FOR CONSENT
NOT FOR CONSTRUCTION


CAD ref: C:\12d\0\data\DO-TIMARU\30792 TM - 44 Gresham Street, Geraldine, 1248\06 CAD\DWG\30792-Stormwater Basin.dwg

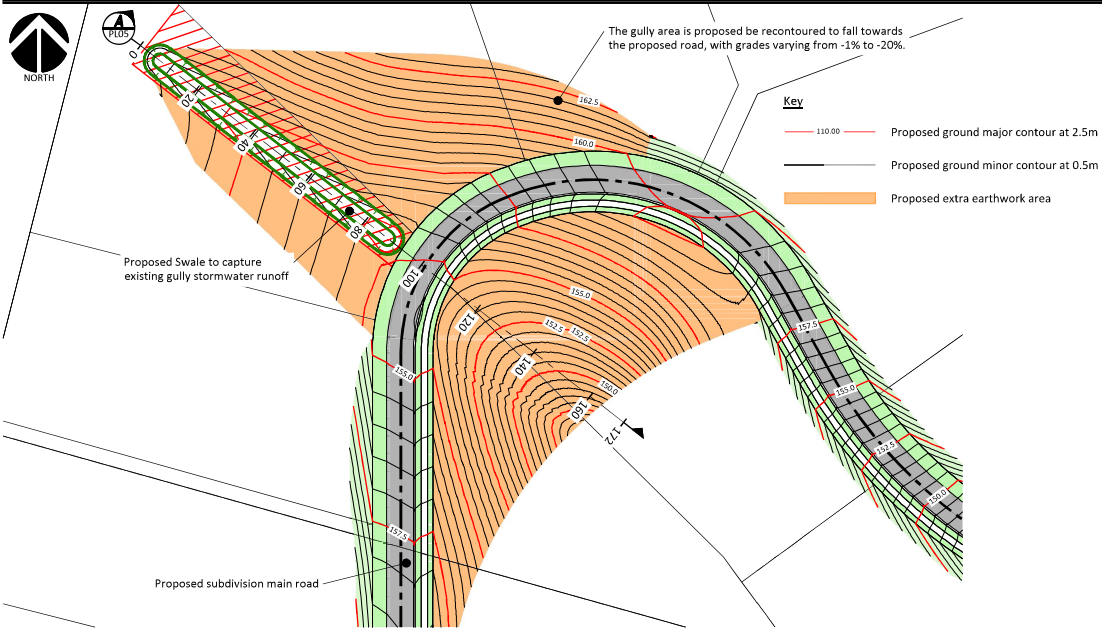

PROPOSED EARTHWORK AROUND GULLY PLAN VIEW
Scale 1:1500

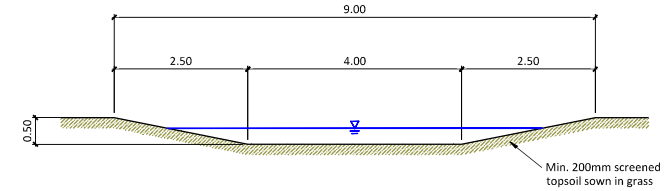

SWALE TYPICAL DETAILS
Scale 1:100

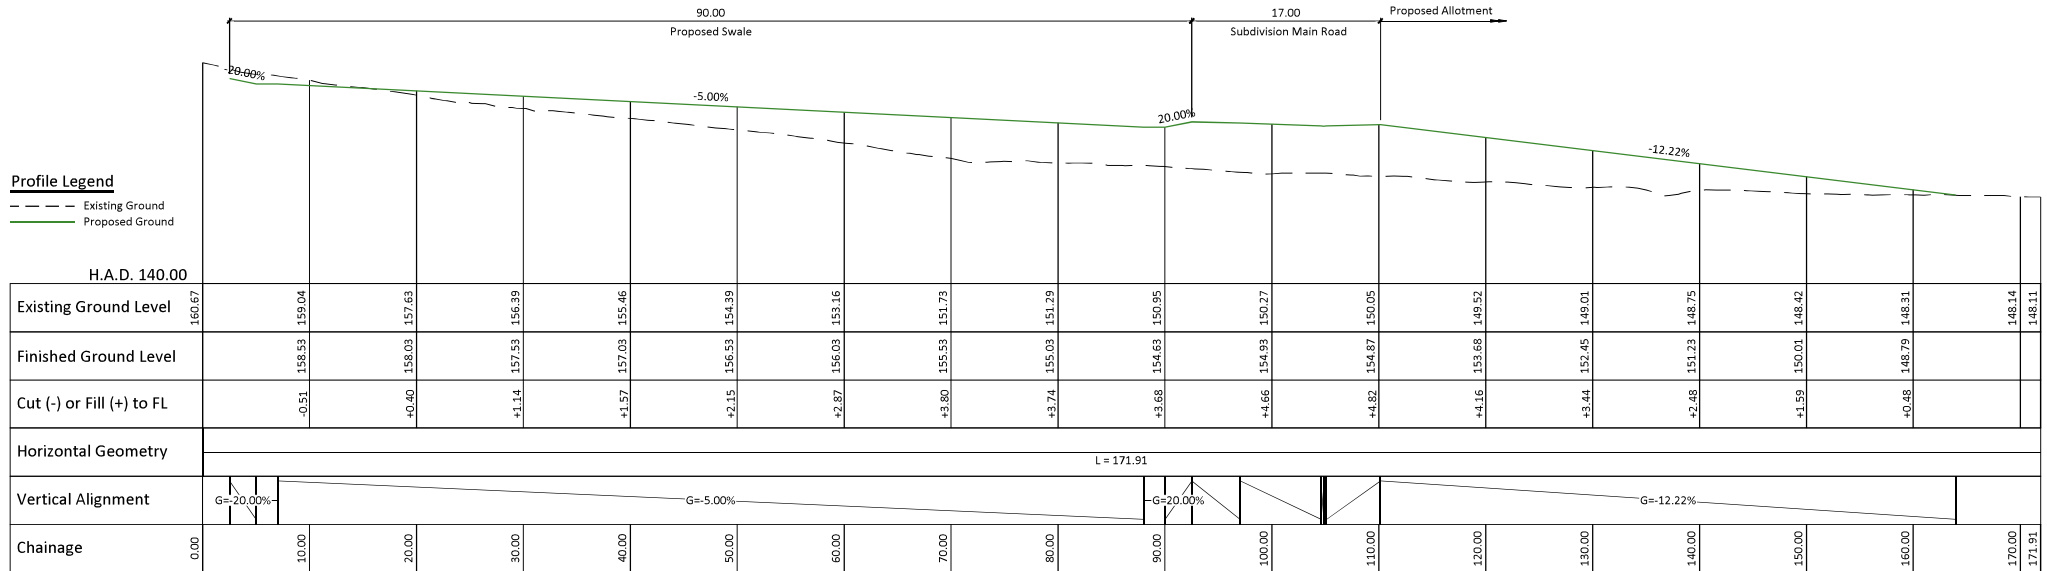

Longsection: Section A

Scale: Horizontal 1:500; Vertical 1:500 @ A3

FOR CONSENT
NOT FOR CONSTRUCTION

CAD ref: C:\12d5\data\DO-TIMARU\A30792.TM - 44 Gresham Street, Geraldine 1248\06 CAD\DO\A30792-Stormwater Basin.dwg